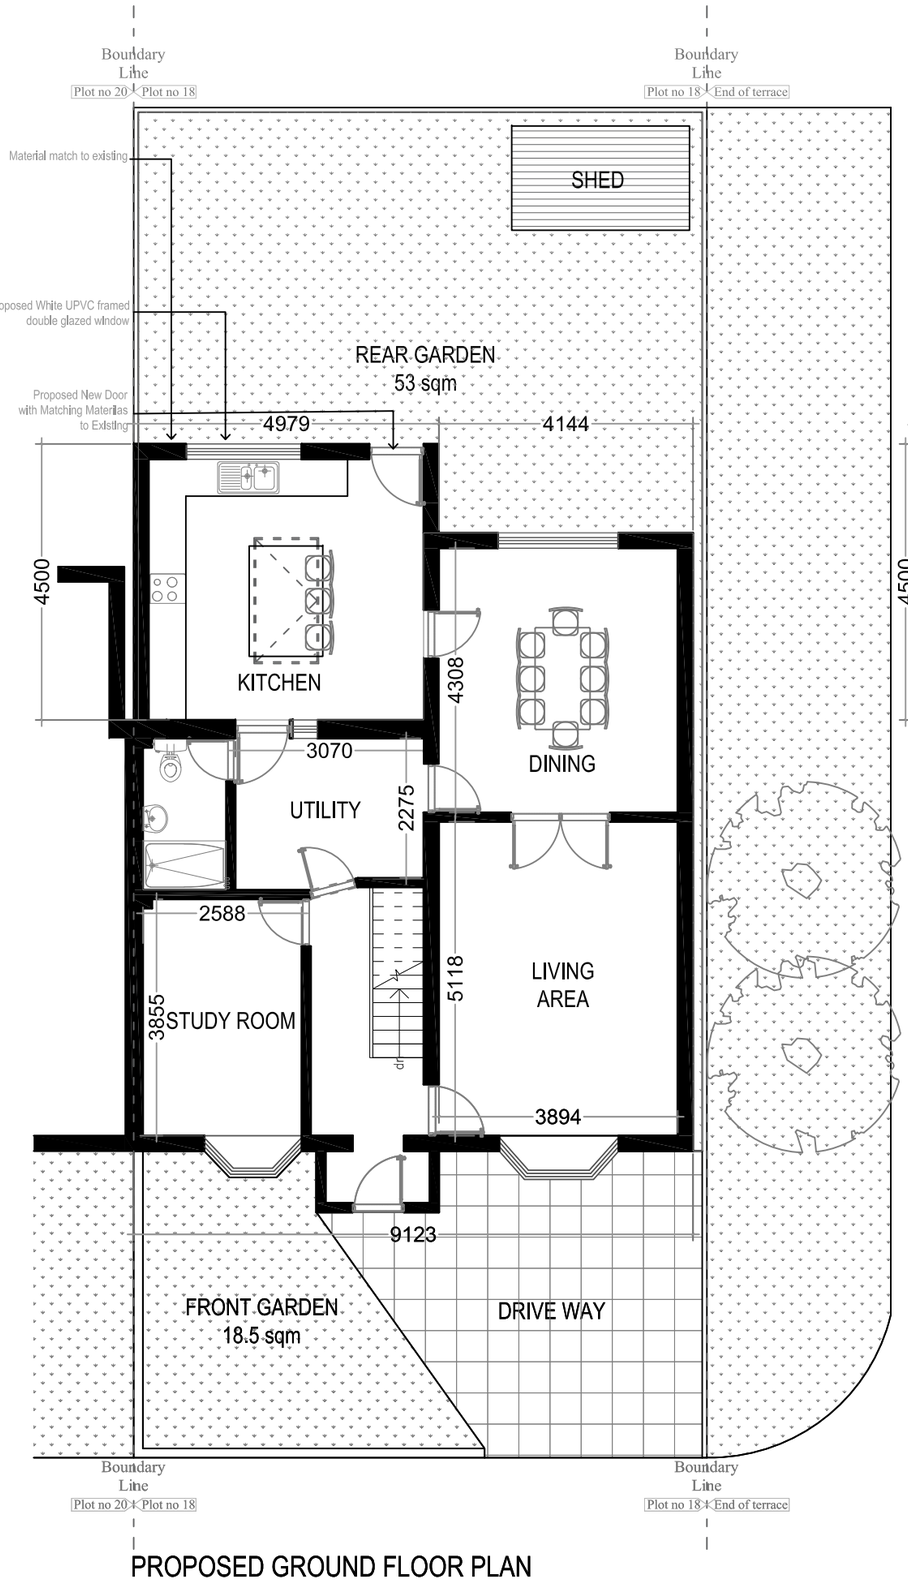

PROPOSED GROUND FLOOR PLAN

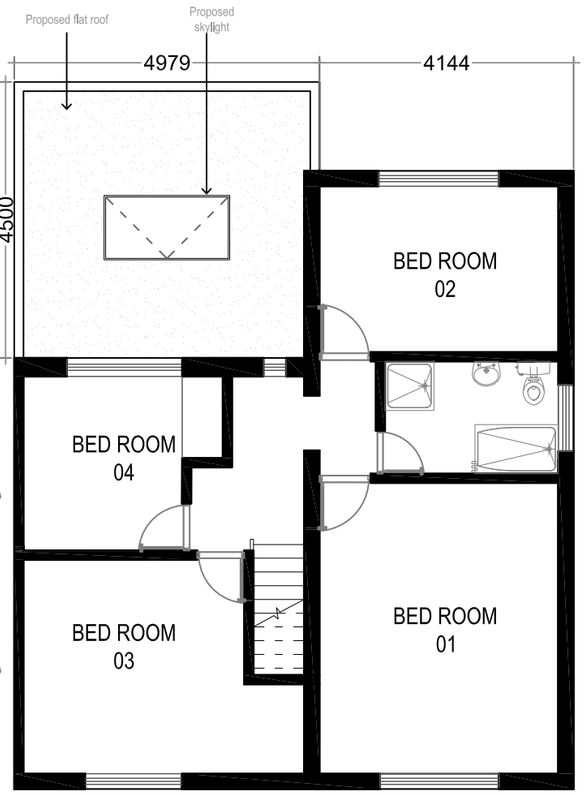

PROPOSED FIRST FLOOR PLAN

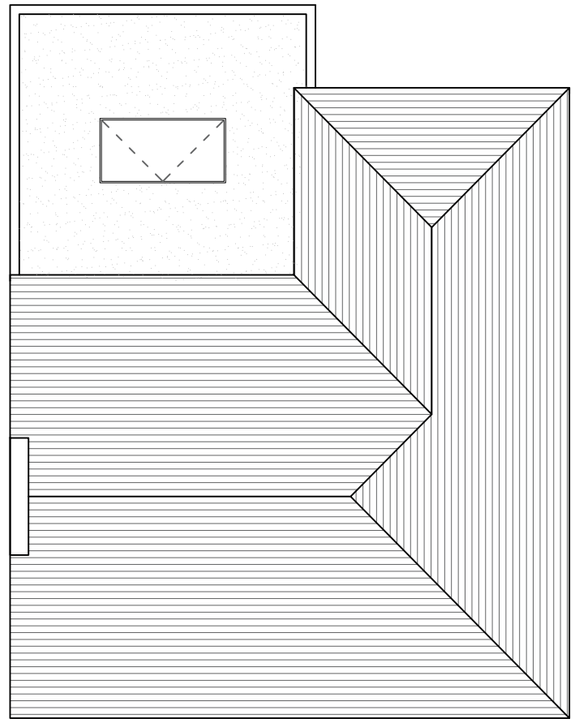

PROPOSED ROOF PLAN

PROPOSED PLANS

Scale: 1:100

Scale: 1:50

ALTASMIM DESIGN STUDIO

Altasmim Ltd

DO NOT SCALE OFF THIS DRAWING. ALL DIMENSION SHALL BE CHECK AND CONFIRMED WITH SITE REP. AND ANY DISCREPANCIES BETWEEN THE DRAWINGS AND SITE SHALL BE REPORTED TO PM.THIS DRAWING TO BE READ IN CONJUNCTION WITH ENGINEERS SPECIFICATION AND DETAILS.
FOR CONSTRUCTION INFORMATION PLEASE REFER TO ALL DRAWINGS AND SPECIFICATION OF WORKS.

FOR ANY STRUCTURAL STEELWORKS DETAILS PLEASE REFER TO STRUCTURAL ENGINEER'S DRAWINGS & CALCULATIONS.

The copyright of the drawing and designs remains with Altasmim Ltd. All copies are only for information about the application, they may not be used for any other purpose.

No	Description	Date

Altasmim Ltd

CLIENT

Shibir Ahmed

PROJECT

18 Hatfield Road
RM9 6JR

TITLE

PROPOSED PLANS

SCALE	DATE
1:100 @ A3	09.09.20
DRAWN	SHEET NO
TA	18HR1.3