LOCATION PLAN
SCALE: 1:1250

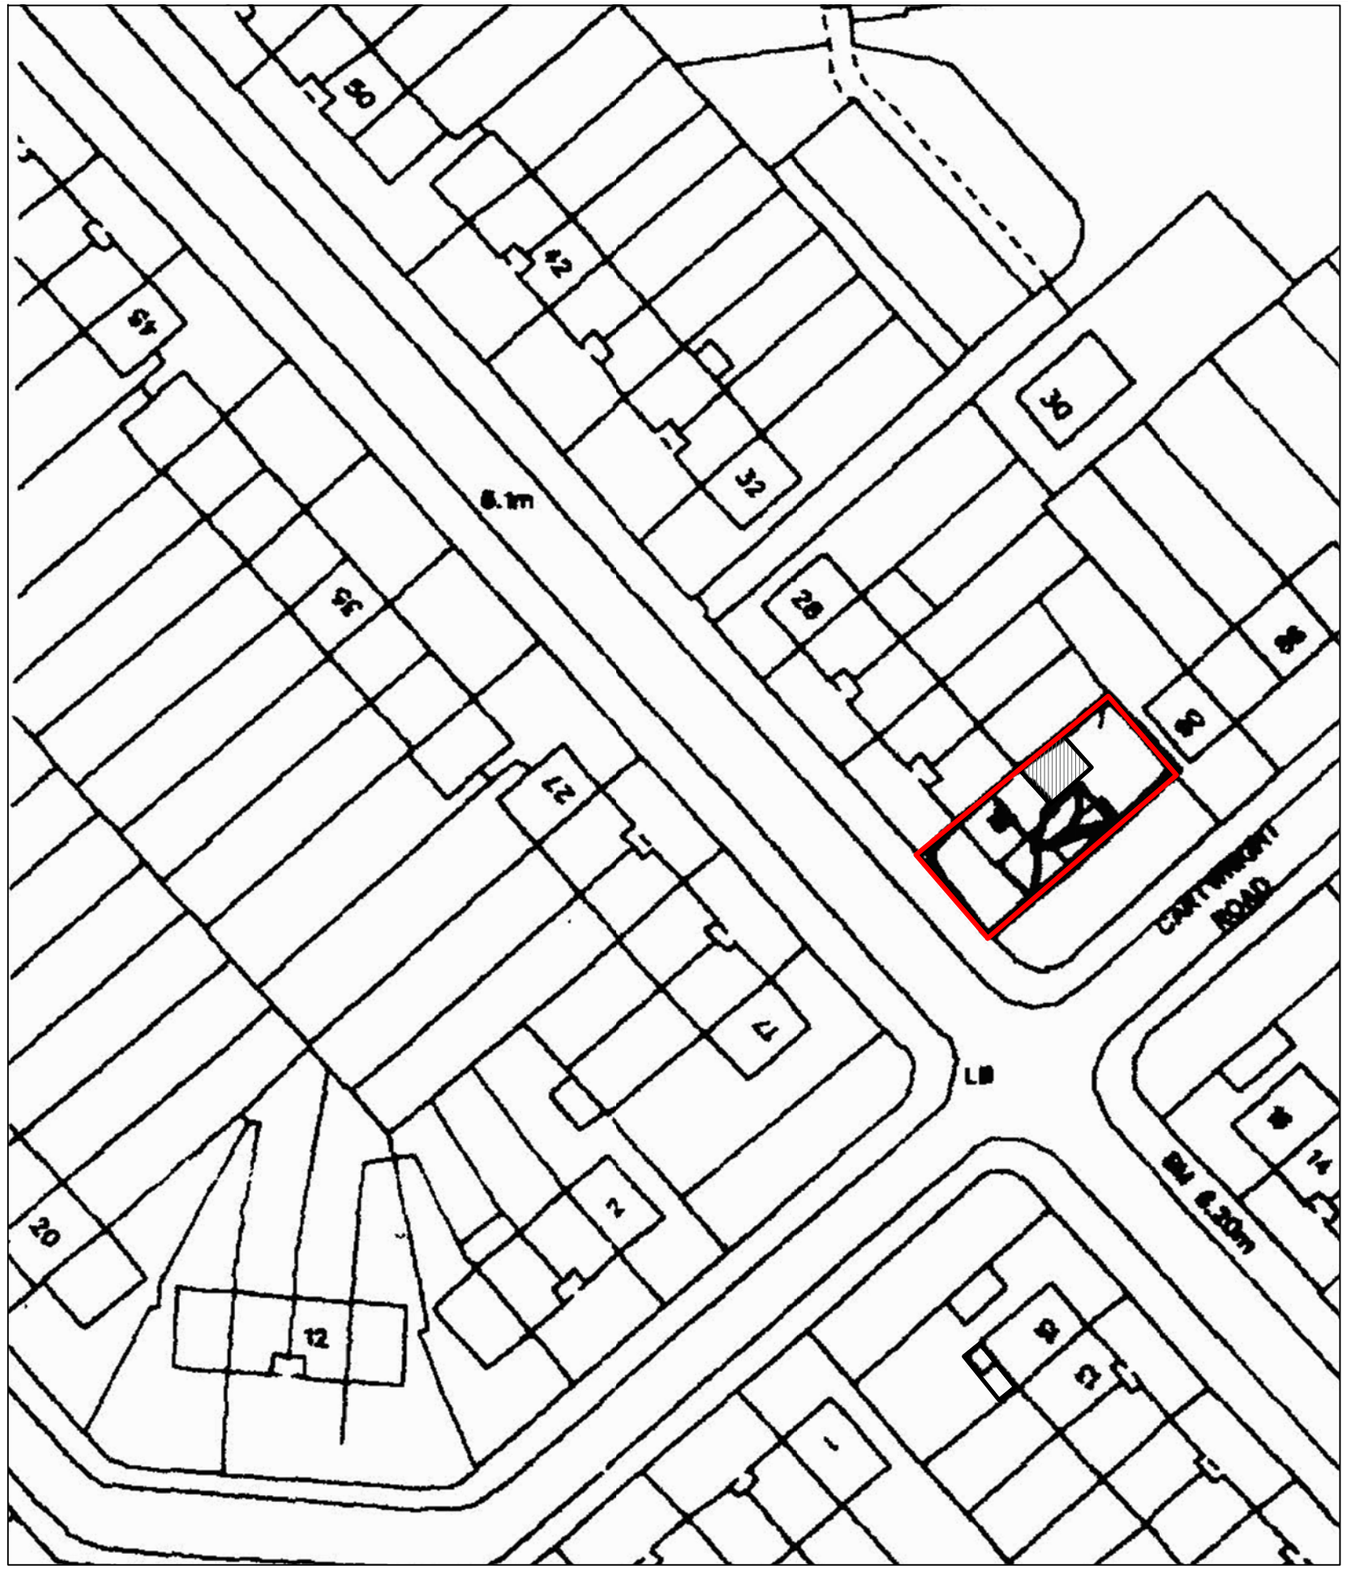

BLOCK PLAN
SCALE: 1:500

NORTH

LOCATION PLAN & BLOCK PLAN

Scale: 1:1250 Metres 0 20 40

Scale: 1:500 Metres 0 5 10 15 20

ALTASMIM DESIGN STUDIO

Altasmim Ltd

DO NOT SCALE OFF THIS DRAWING. ALL DIMENSION SHALL BE CHECK AND CONFIRMED WITH SITE REP. AND ANY DISCREPANCIES BETWEEN THE DRAWINGS AND SITE SHALL BE REPORTED TO PM.THIS DRAWING TO BE READ IN CONJUNCTION WITH ENGINEERS SPECIFICATION AND DETAILS.
FOR CONSTRUCTION INFORMATION PLEASE REFER TO ALL DRAWINGS AND SPECIFICATION OF WORKS.

FOR ANY STRUCTURAL STEELWORKS DETAILS PLEASE REFER TO STRUCTURAL ENGINEER'S DRAWINGS & CALCULATIONS.

The copyright of the drawing and designs remains with Altasmim Ltd. All copies are only for information about the application, they may not be used for any other purpose.

No	Description	Date

Altasmim Ltd

CLIENT
Shibir Ahmed

PROJECT
18 Hatfield Road
RM9 6JR

TITLE
LOCATION PLAN & BLOCK PLAN

SCALE	DATE
1: 1250 1:500@ A3	09.09.20
DRAWN	SHEET NO
TA	18HR1.1